/Users/cosmo/Documents/++ARCHICAD FILES/++FLORIDA AVE/2014 Florida Ave/Florida Ave-Levenson 3-17.2.pln

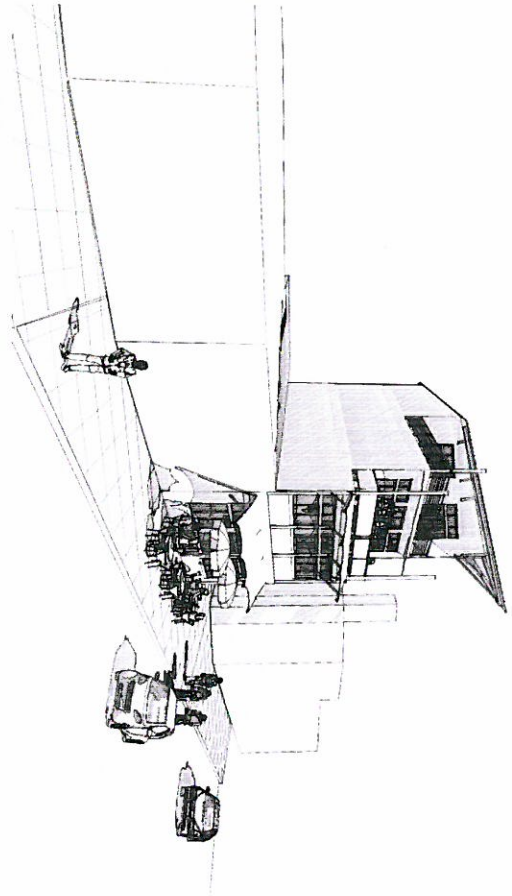

3 VIEW FROM WEST
SCALE 1/16"

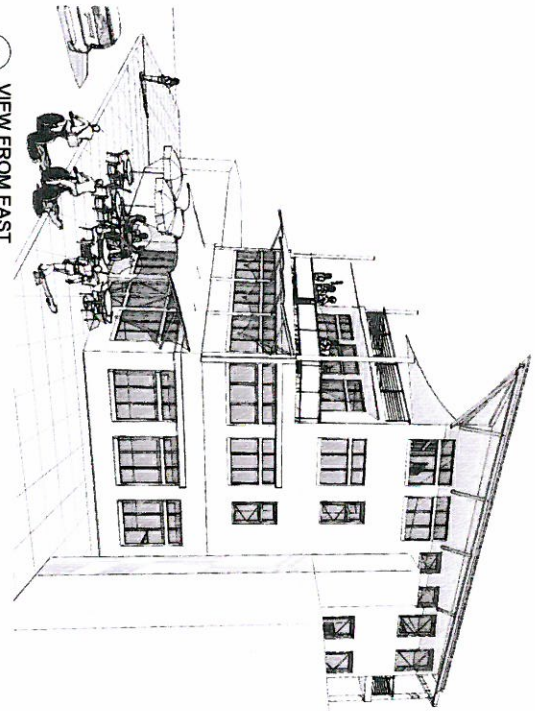

1 VIEW FROM EAST
SCALE 1/8" = 1'0"

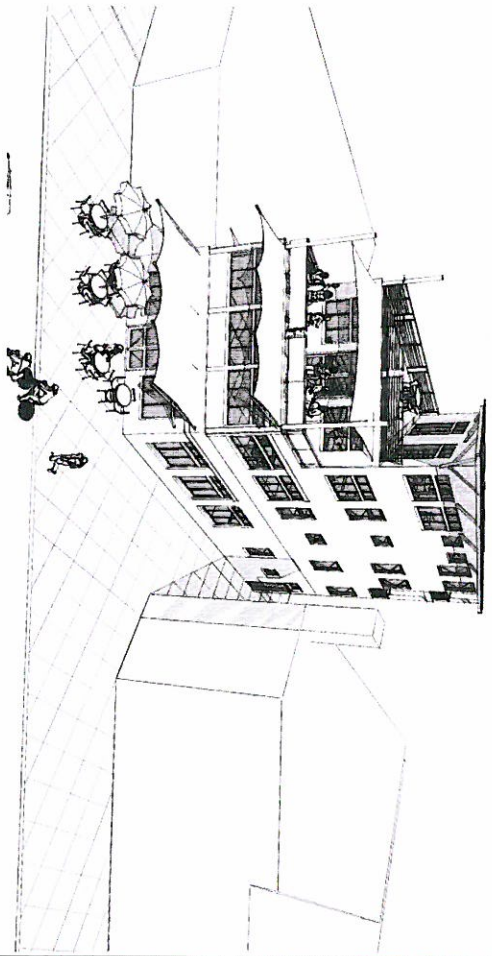

4 AERIAL VIEW.
SCALE 1/16"

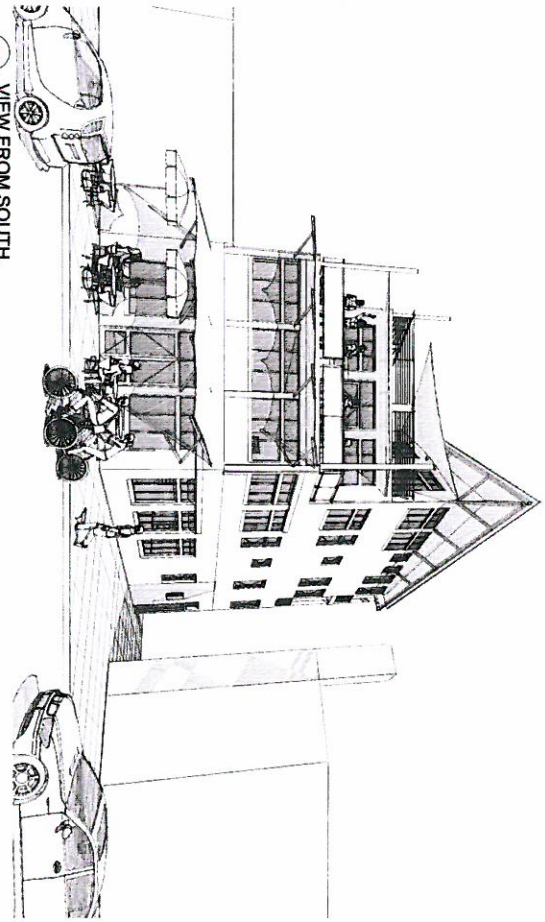

2 VIEW FROM SOUTH.
SCALE 1/8" = 1'0"

A-01	COVER SHEET	SHEET TITLE	PROJECT NO: / MODEL FILE: / DRAWN BY: / CHKD BY: / COPYRIGHT	MARK	DATE 3-31-2014	1783 Florida Ave Washington DC	4 STORY #2 **SCHEMATIC DESIGN** GROUND FLOOR FLEX SPACE 2ND LEVEL NON RESIDENTIAL LEVELS 3 & 4 RESIDENTIAL	Sunlight Design Lawrence E. Thal AIA Architect

/Users/cosmo/Documents/++ARCHICAD FILES/++FLORIDA AVE/2014 Florida Ave/Florida Ave-Levenson 3-17.2.pln

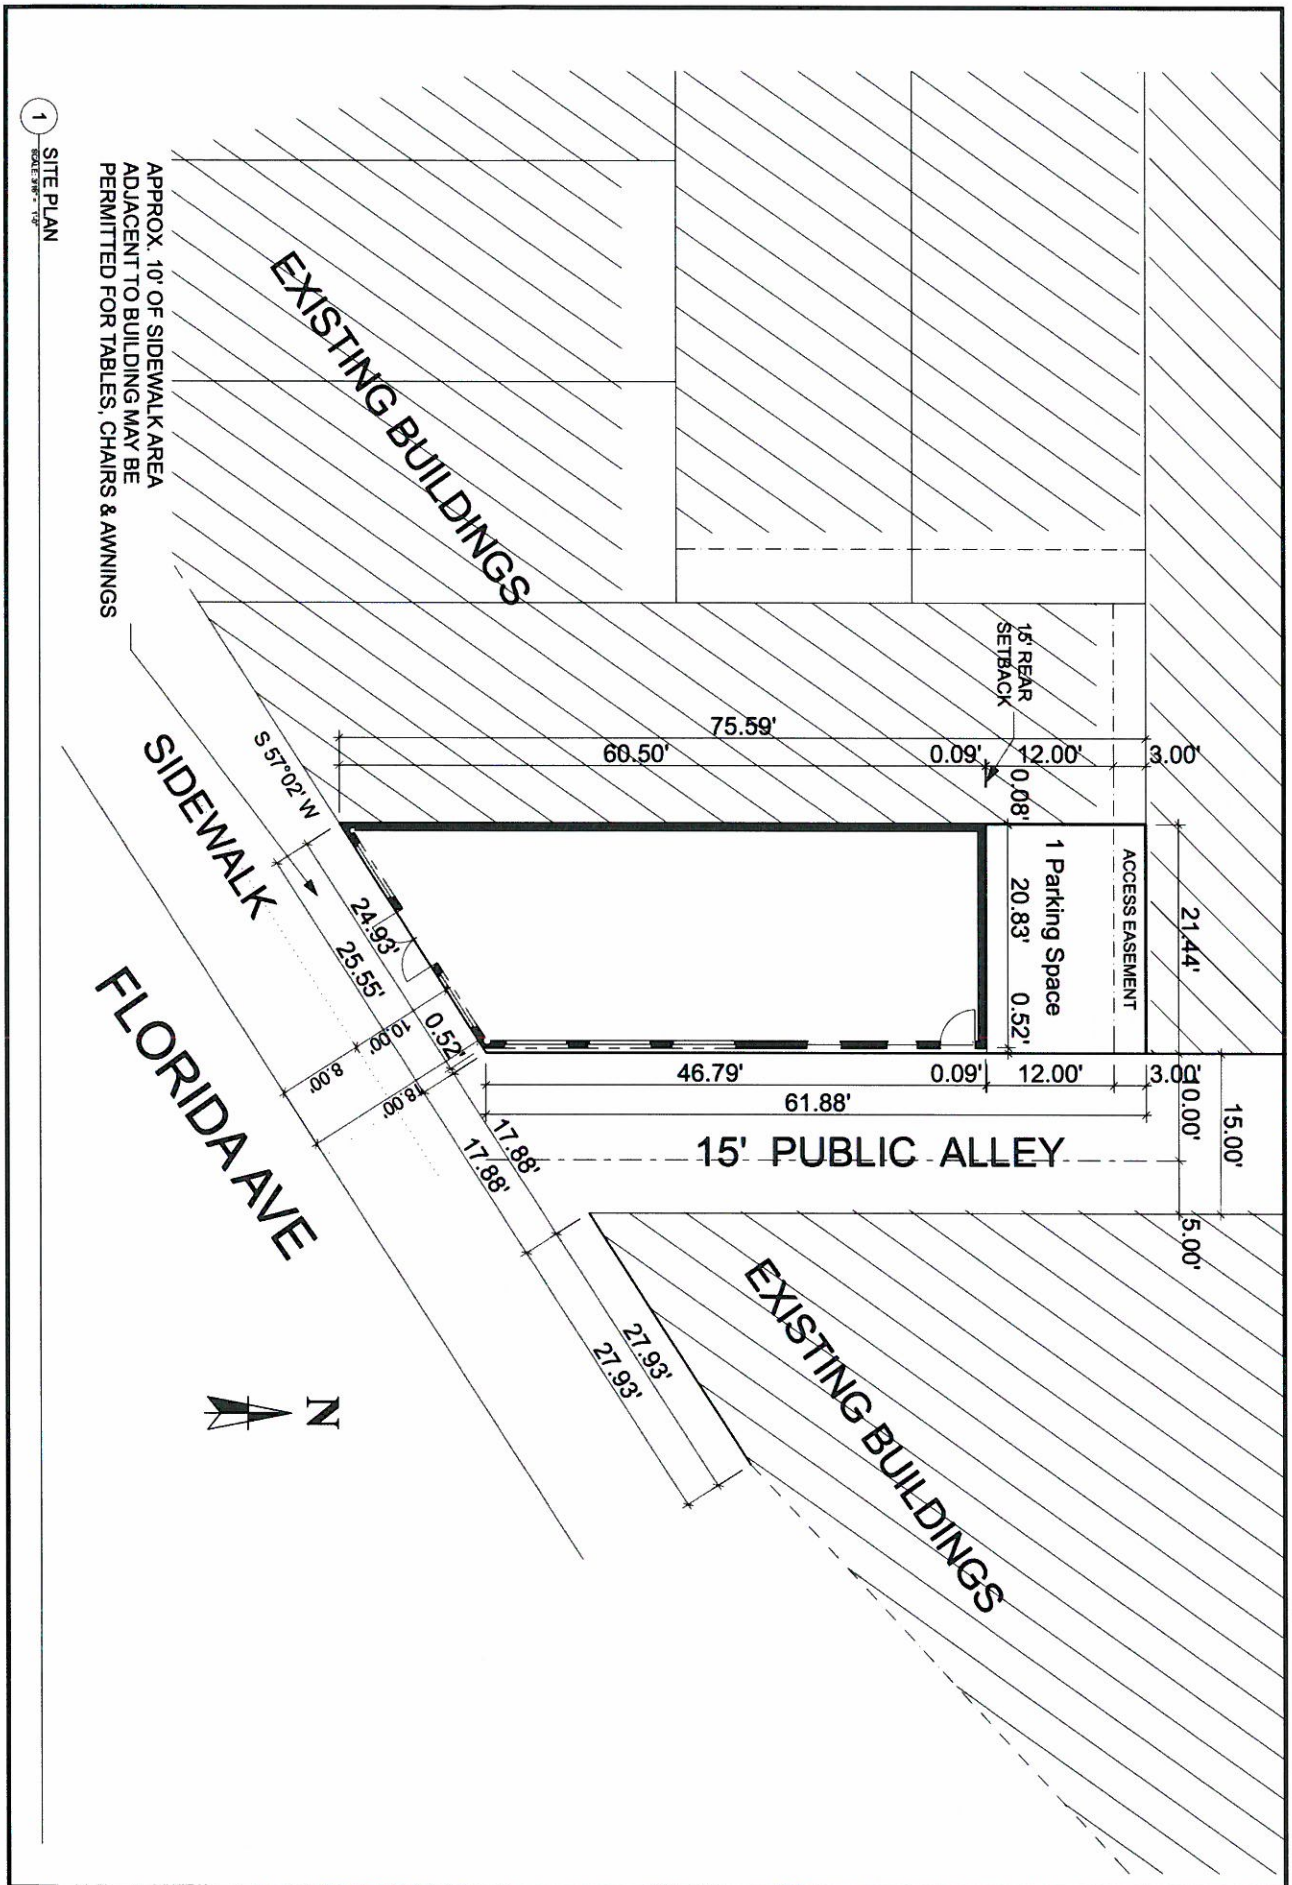

A-1	SITE PLAN	SHEET TITLE	PROJECT NO. / MODEL FILE / DRAWN BY: / CHK'D BY: / COPYRIGHT	MARK	DATE 3-31-2014	1783 Florida Ave Washington DC	4 STORY #2 **SCHEMATIC DESIGN** GROUND FLOOR FLEX SPACE 2ND LEVEL NON RESIDENTIAL LEVELS 3 & 4 RESIDENTIAL	Sunlight Design Lawrence E. Thal AIA Architect

/Users/coamo/Documents/++ARCHICAD FILES/++FLORIDA AVE/2014 Florida Ave/Florida Ave-Levenson 3-17.2.pln

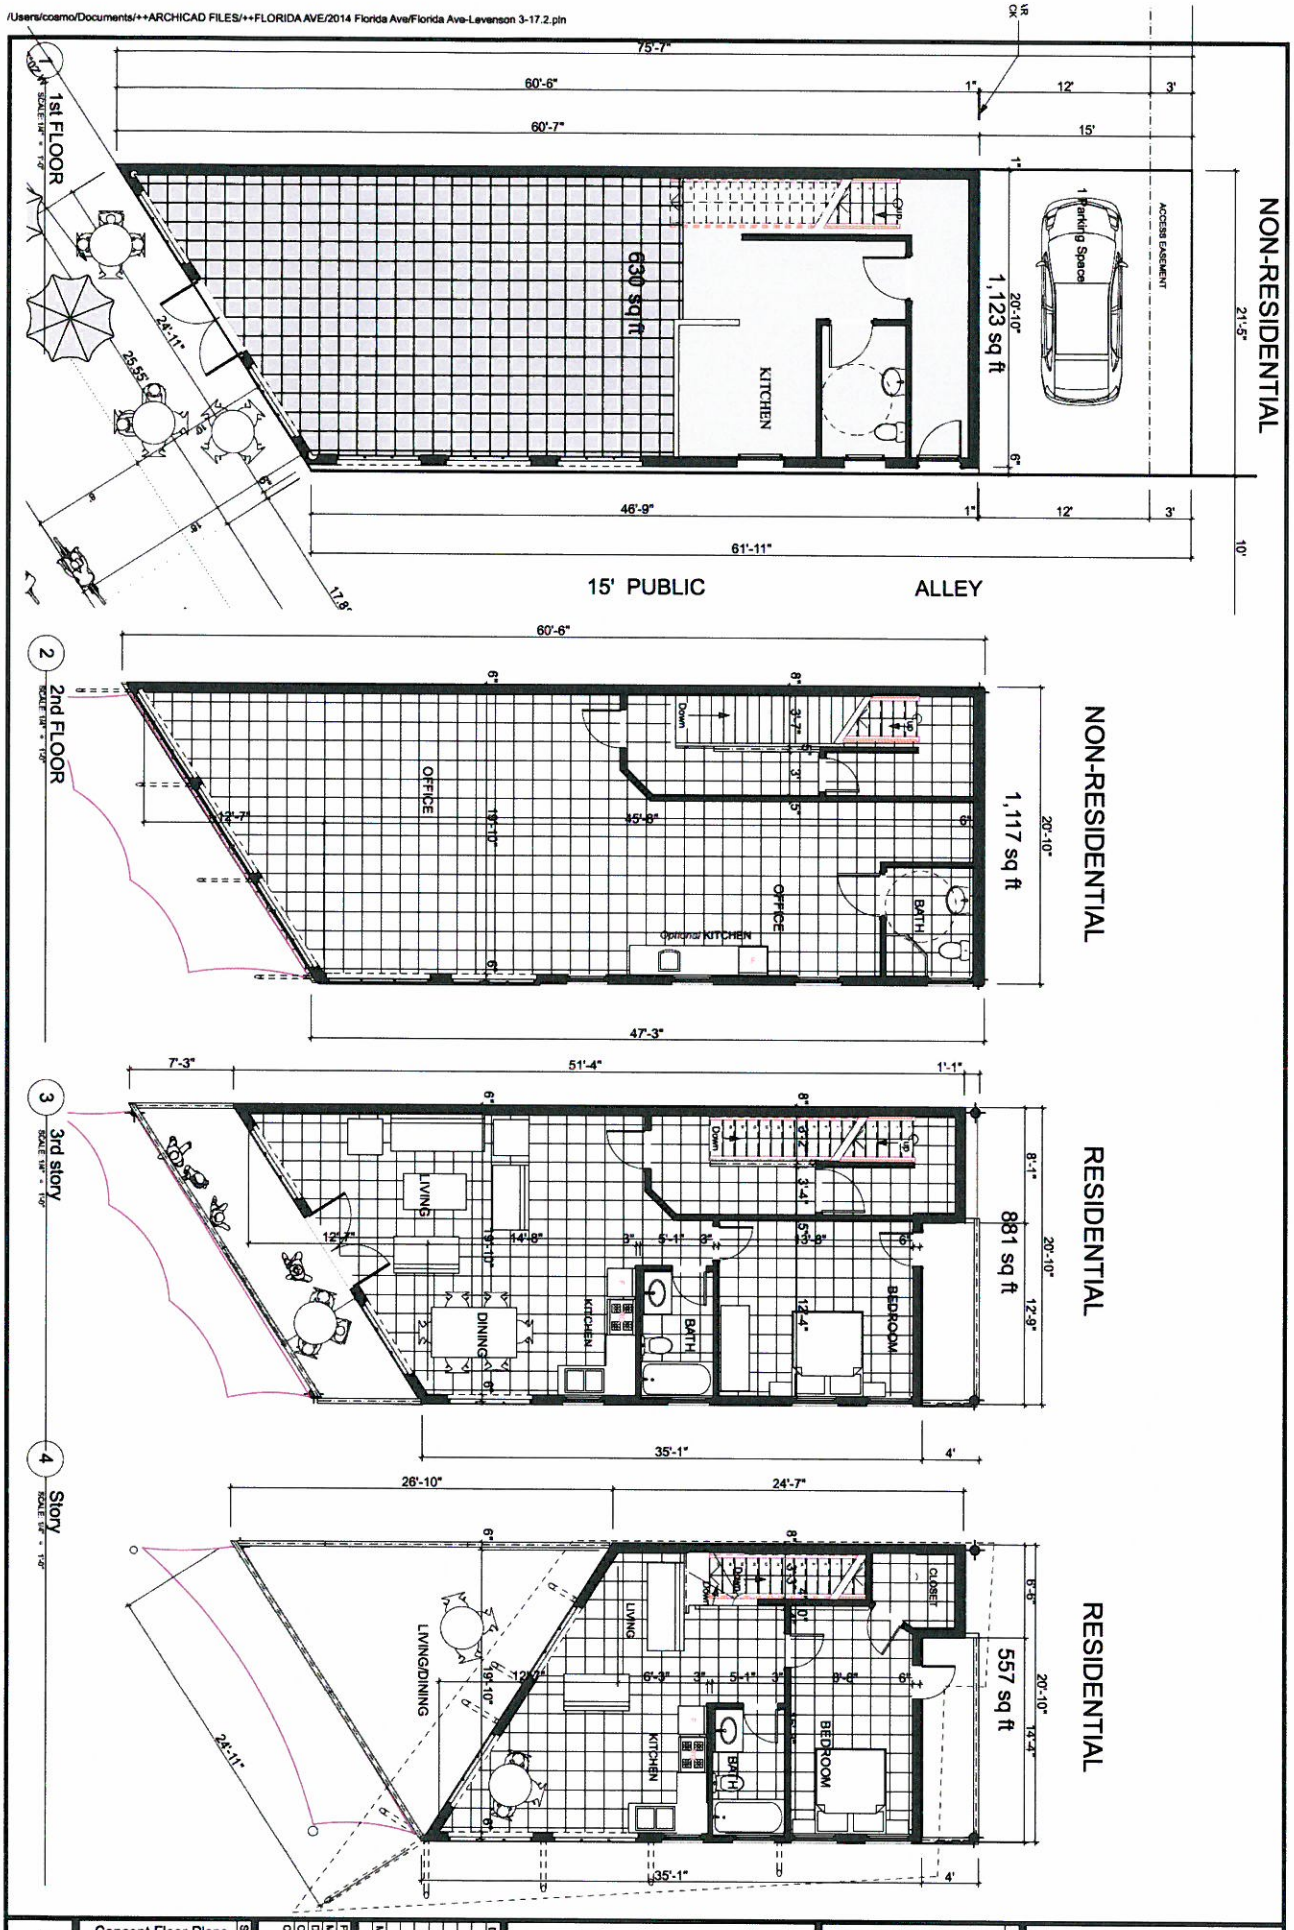

A-1.1	Concept Floor Plans	SHEET TITLE	PROJECT NO: / MODEL FILE: / DRAWN BY: / CHK'D BY: / COPYRIGHT	MARK	DATE 3-31-2014	1783 Florida Ave Washington DC	4 STORY #2 **SCHEMATIC DESIGN** GROUND FLOOR FLEX SPACE 2ND LEVEL NON RESIDENTIAL LEVELS 3 & 4 RESIDENTIAL	Sunlight Design Lawrence E. Thal AIA Architect

/Users/cosmo/Documents/++ARCHICAD FILES/++FLORIDA AVE/2014 Florida Ave/Florida Ave-Levenson 3-17.2.pln

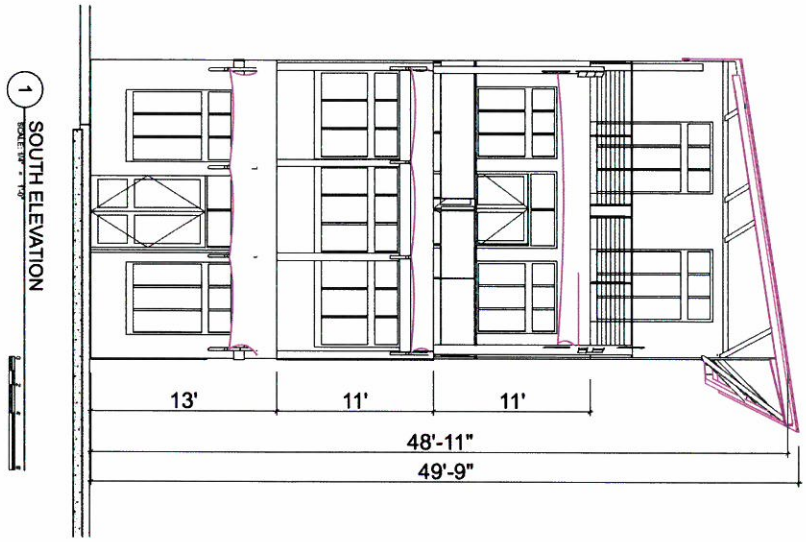

1 SOUTH ELEVATION
SCALE 1/4" = 1'-0"

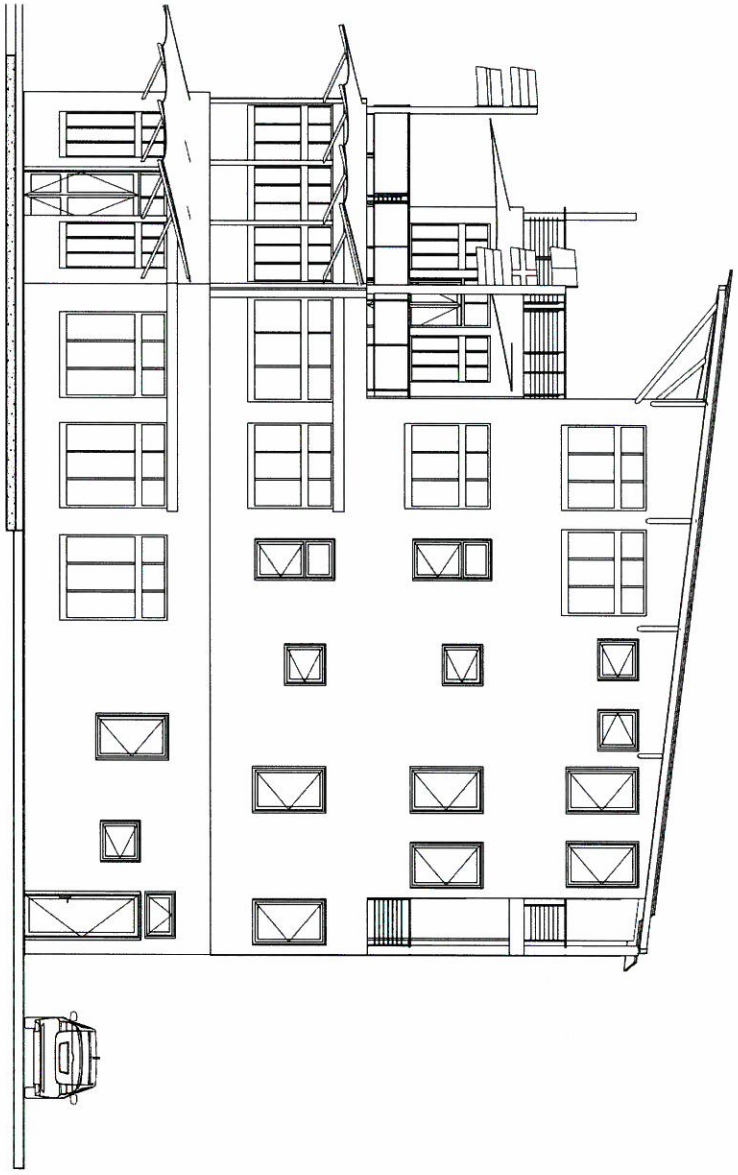

2 EAST ELEVATION
SCALE 1/4" = 1'-0"

A-2.0	EAST & SOUTH ELEVATIONS	SHEET TITLE	COPYRIGHT CHK'D BY: DRAWN BY: MODEL FILE: PROJECT NO:	MARK	DATE 3-31-2014	1783 Florida Ave Washington DC	4 STORY #2 **SCHEMATIC DESIGN** GROUND FLOOR FLEX SPACE 2ND LEVEL NON RESIDENTIAL LEVELS 3 & 4 RESIDENTIAL	Sunlight Design Lawrence E. Thal AIA Architect

/Users/cosmo/Documents/++ARCHICAD FILES/++FLORIDA AVE/2014 Florida Ave/Florida Ave-Levanson 3-17.2.pln

1 SECTION
SCALE 1/4" = 1'-0"

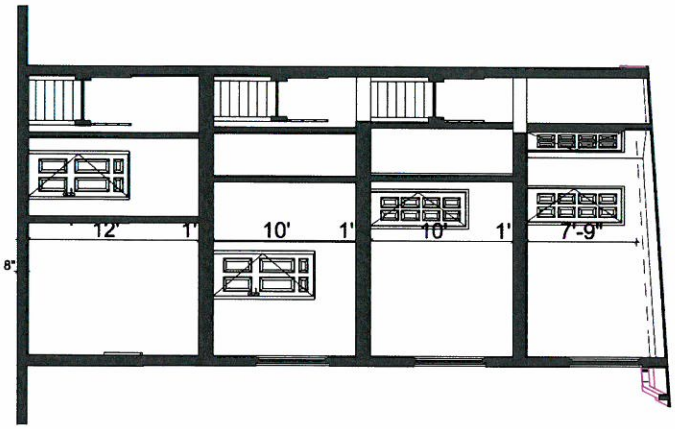

2 SECTION
SCALE 1/4" = 1'-0"

3 BUILDING FRONT SECTION
SCALE 1/8" = 1'-0"

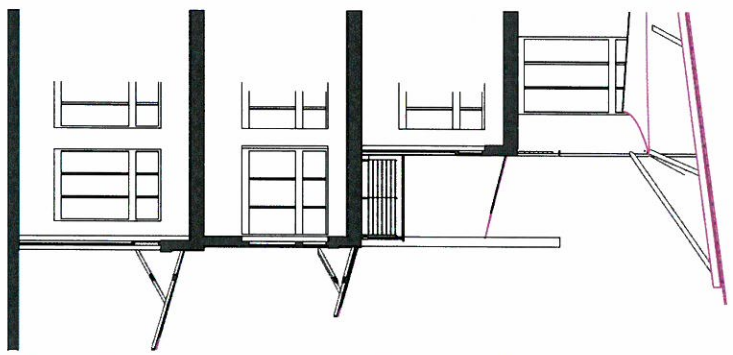

A-3.0	SECTIONS	SHEET TITLE	PROJECT NO: / MODEL FILE: / DRAWN BY: / CHK'D BY: / COPYRIGHT	MARK	DATE 3-31-2014	1783 Florida Ave Washington DC	4 STORY #2 **SCHEMATIC DESIGN** GROUND FLOOR FLEX SPACE 2ND LEVEL NON RESIDENTIAL LEVELS 3 & 4 RESIDENTIAL	Sunlight Design Lawrence E. Thal AIA Architect

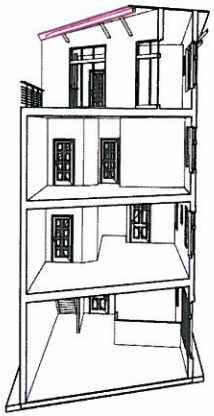

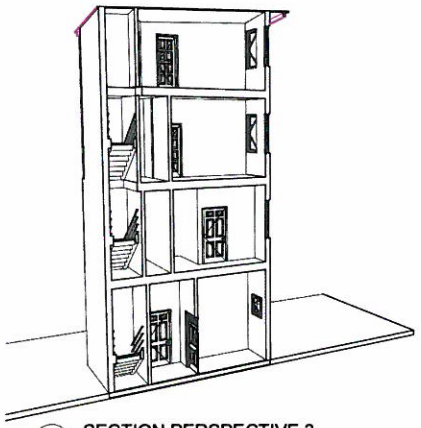

1 SECTION PERSPECTIVE 1
SCALE: 1/4" = 1'-0"

2 SECTION PERSPECTIVE 2
SCALE: 1/4" = 1'-0"

3 SECTION PERSPECTIVE 3
SCALE: 1/4" = 1'-0"

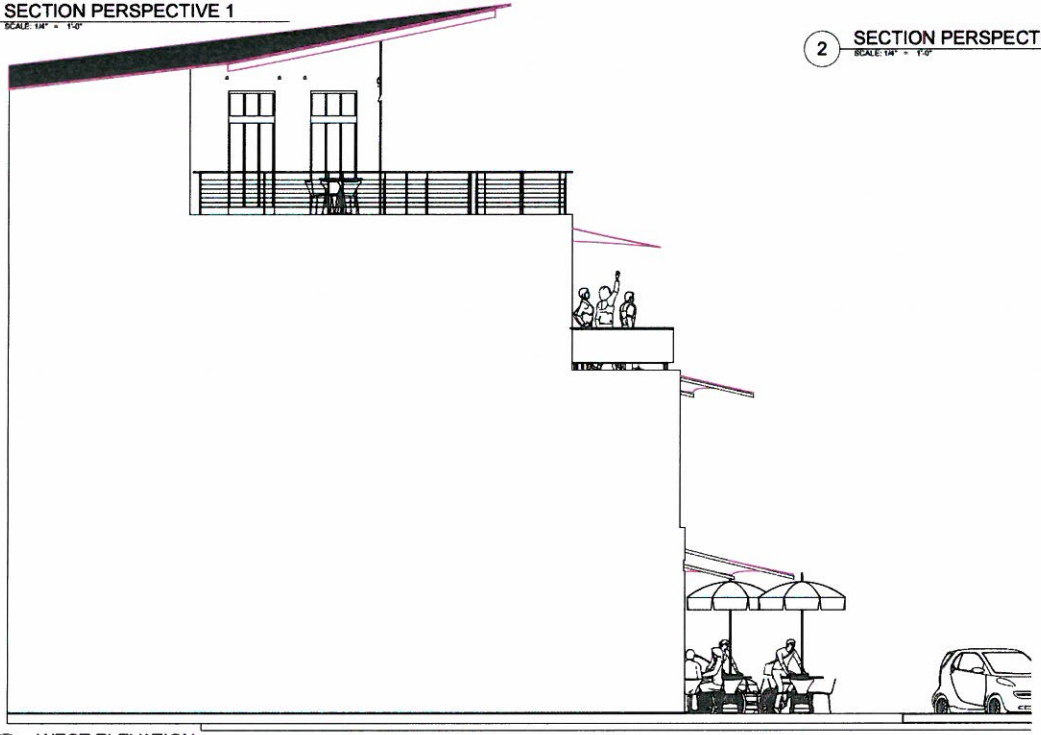

4 WEST ELEVATION
SCALE: 1/4" = 1'-0"

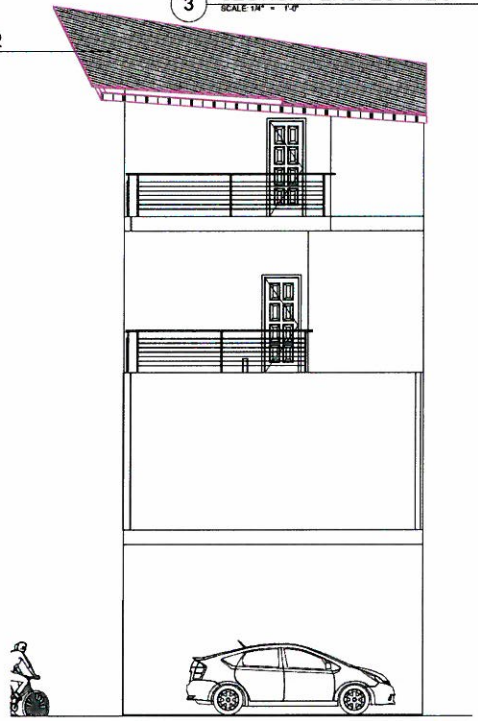

5 NORTH ELEVATION
SCALE: 1/4" = 1'-0"

Sunlight Design
Lawrence E. Thal AIA
Architect

4 STORY #2
SCHEMATIC DESIGN
GROUND FLOOR FLEX SPACE
2ND LEVEL NON RESIDENTIAL
LEVELS 3 & 4 RESIDENTIAL

1783 Florida Ave
Washington DC

DATE 3-31-2014

MARK

PROJECT NO:
MODEL FILE:
DRAWN BY:
CHK'D BY:
COPYRIGHT

SHEET TITLE
SECTIONS-ELEVS.

A-3.1

/Users/cosmo/Documents/++ARCHICAD FILES/++FLORIDA AVE/2014 Florida Ave/Florida Ave-Levenson 3-17-2.pln